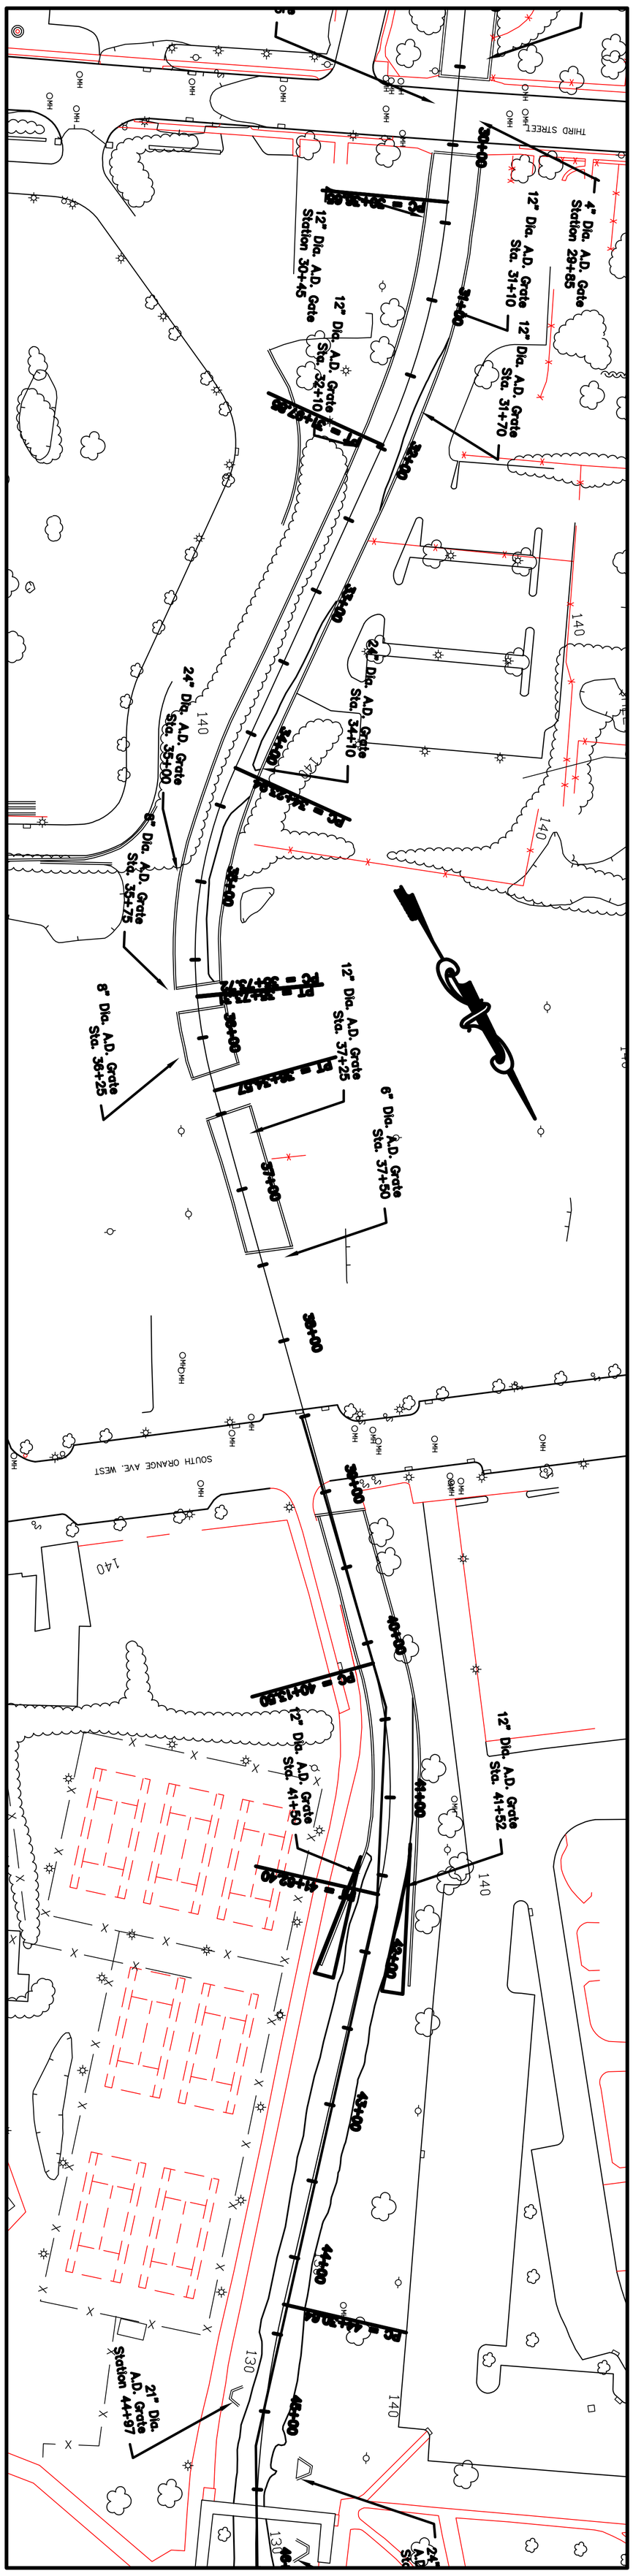

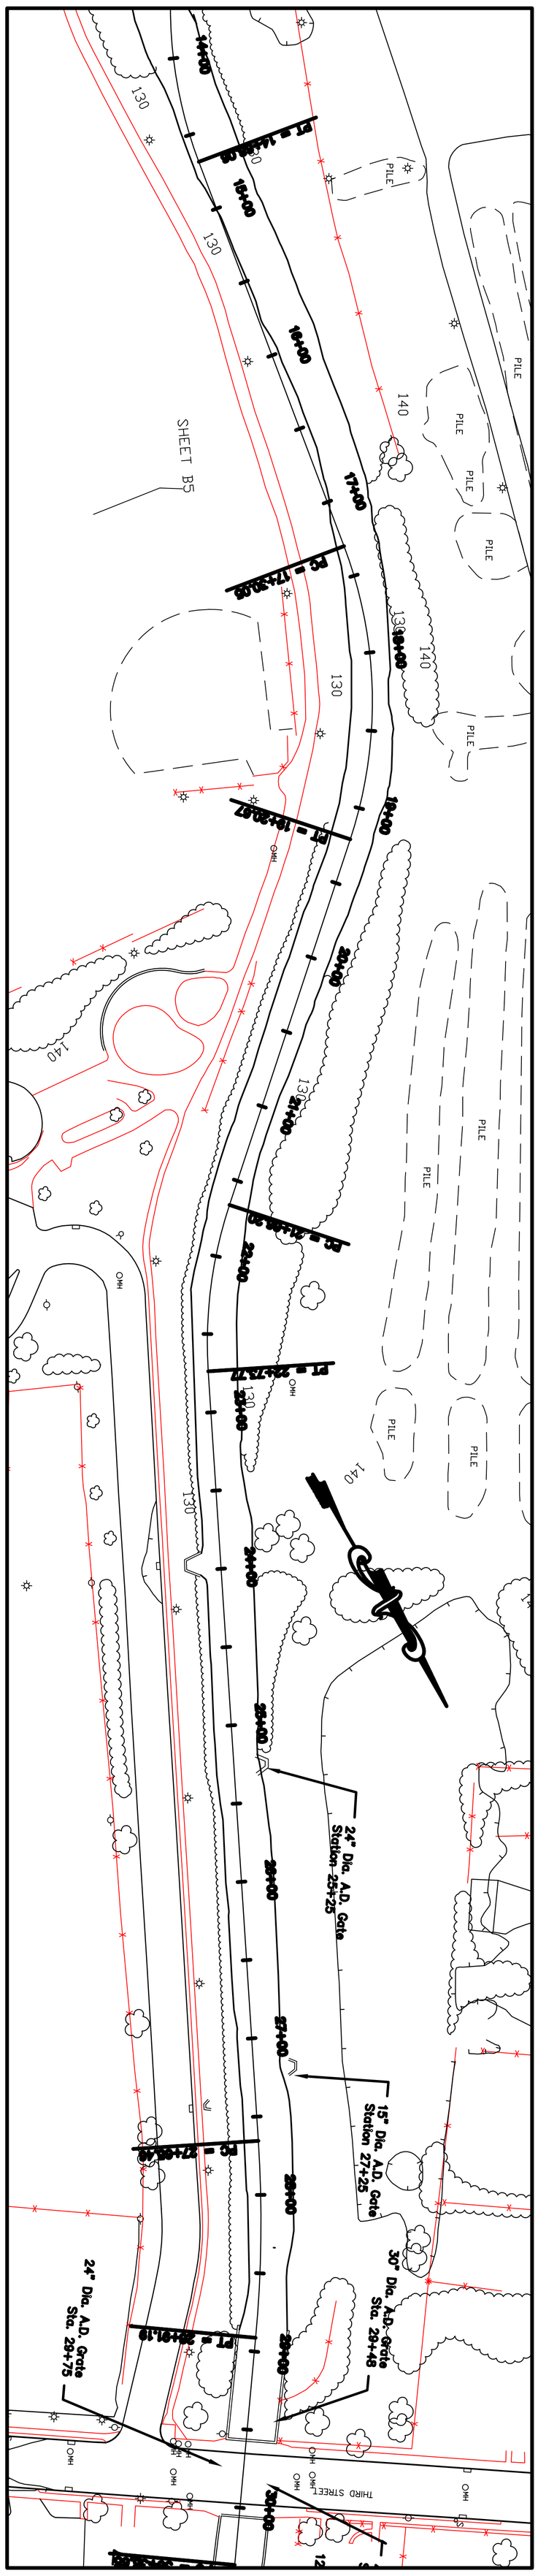

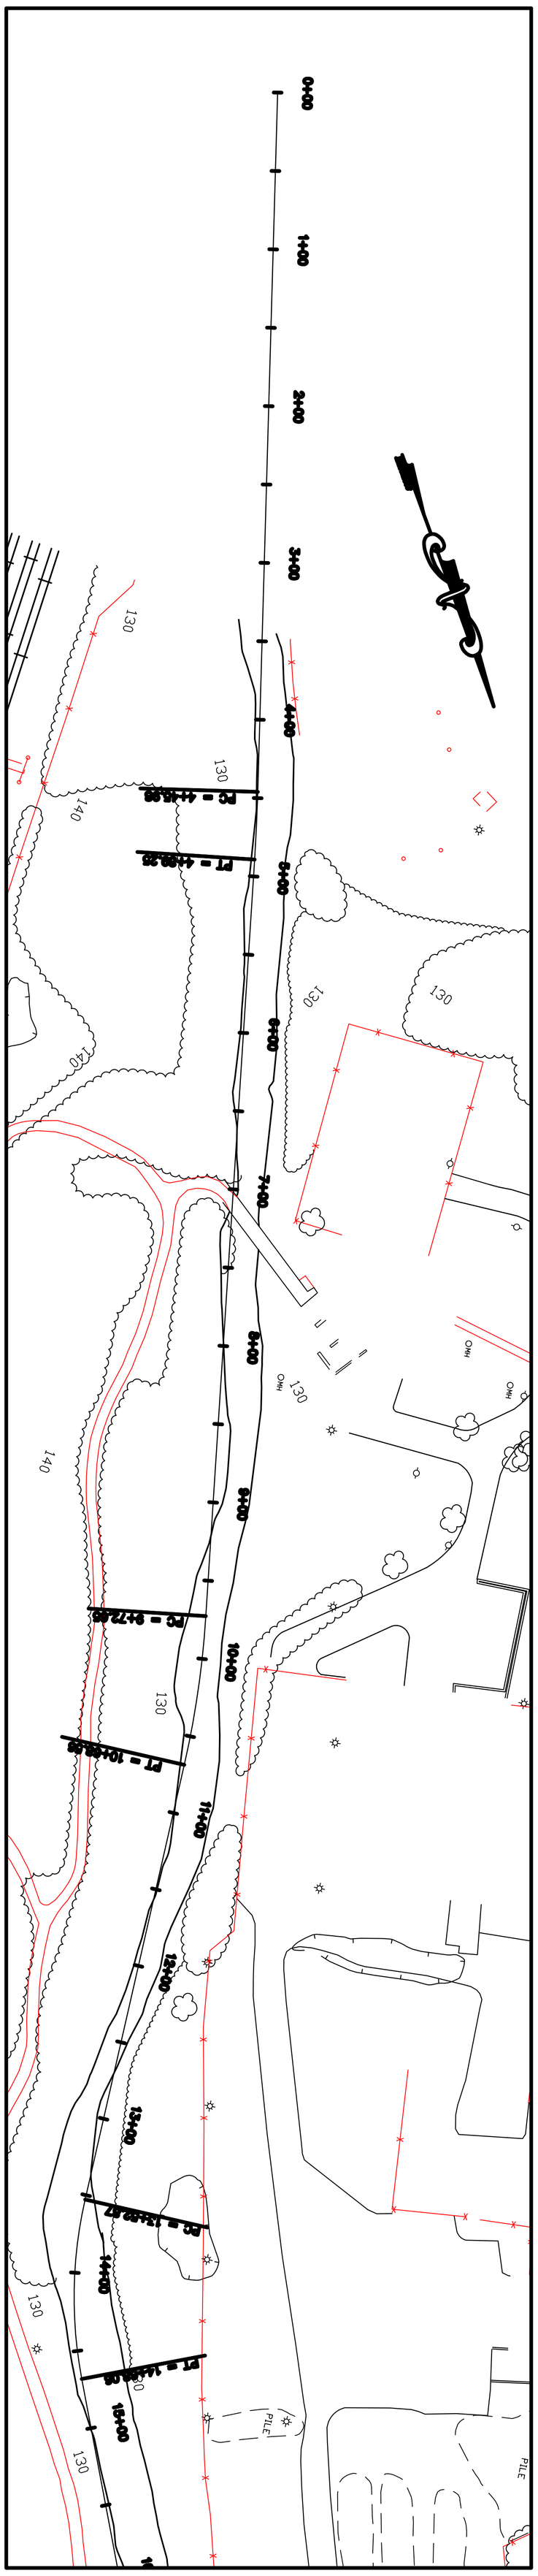

Project #: 18-28	2018 East Branch Rahway River-MS4 Outfall Map	Township of South Orange Village Essex County 76 South Orange Avenue, 3rd Floor South Orange, New Jersey 07079 (973) 378-7715 Fax (973) 761-4357	Salvatore Renda Village Engineer	DATE	REVISION
Sheet #: 2 of 3	River Plan-Station 0+00 to 45+00	Drawn By: E.Gulyas · Checked By: S. Renda · Scale: 1"=50' · Date:	Professional Engineer N.J. Lic. No. 37961 Date		